



WAVERLY - WINDOW SCHEDULE						
UNIT #.	UNIT SIZE	TYPE	TOP OF WINDOW	LOCATION	EGRESS	REMARKS
FIRST FLOOR						
1A	36" x 72"	A	8'-0" A.F.F.	LAUNDRY		FIXED
1B	(2)36" x 84"	D	10'-0" A.F.F.	DINING ROOM		FIXED - MULLED
1C	36" x 84"	B	10'-0" A.F.F.	LIVING ROOM		FIXED
1D	36" x 84"	B	10'-0" A.F.F.	LIVING ROOM		FIXED
1E	36" x 236"	C	22'-8" A.F.F.	STAIRCASE		(3) FIXED - TEMP - MULLED UNIT
1F	36" x 236"	C	22'-8" A.F.F.	STAIRCASE		(3) FIXED - TEMP - MULLED UNIT
1G	36" x 236"	C	22'-8" A.F.F.	STAIRCASE		(3) FIXED - TEMP - MULLED UNIT
1H	(2)36" x 84"	D	10'-0" A.F.F.	ENTRY VESTIBULE		FIXED - MULLED

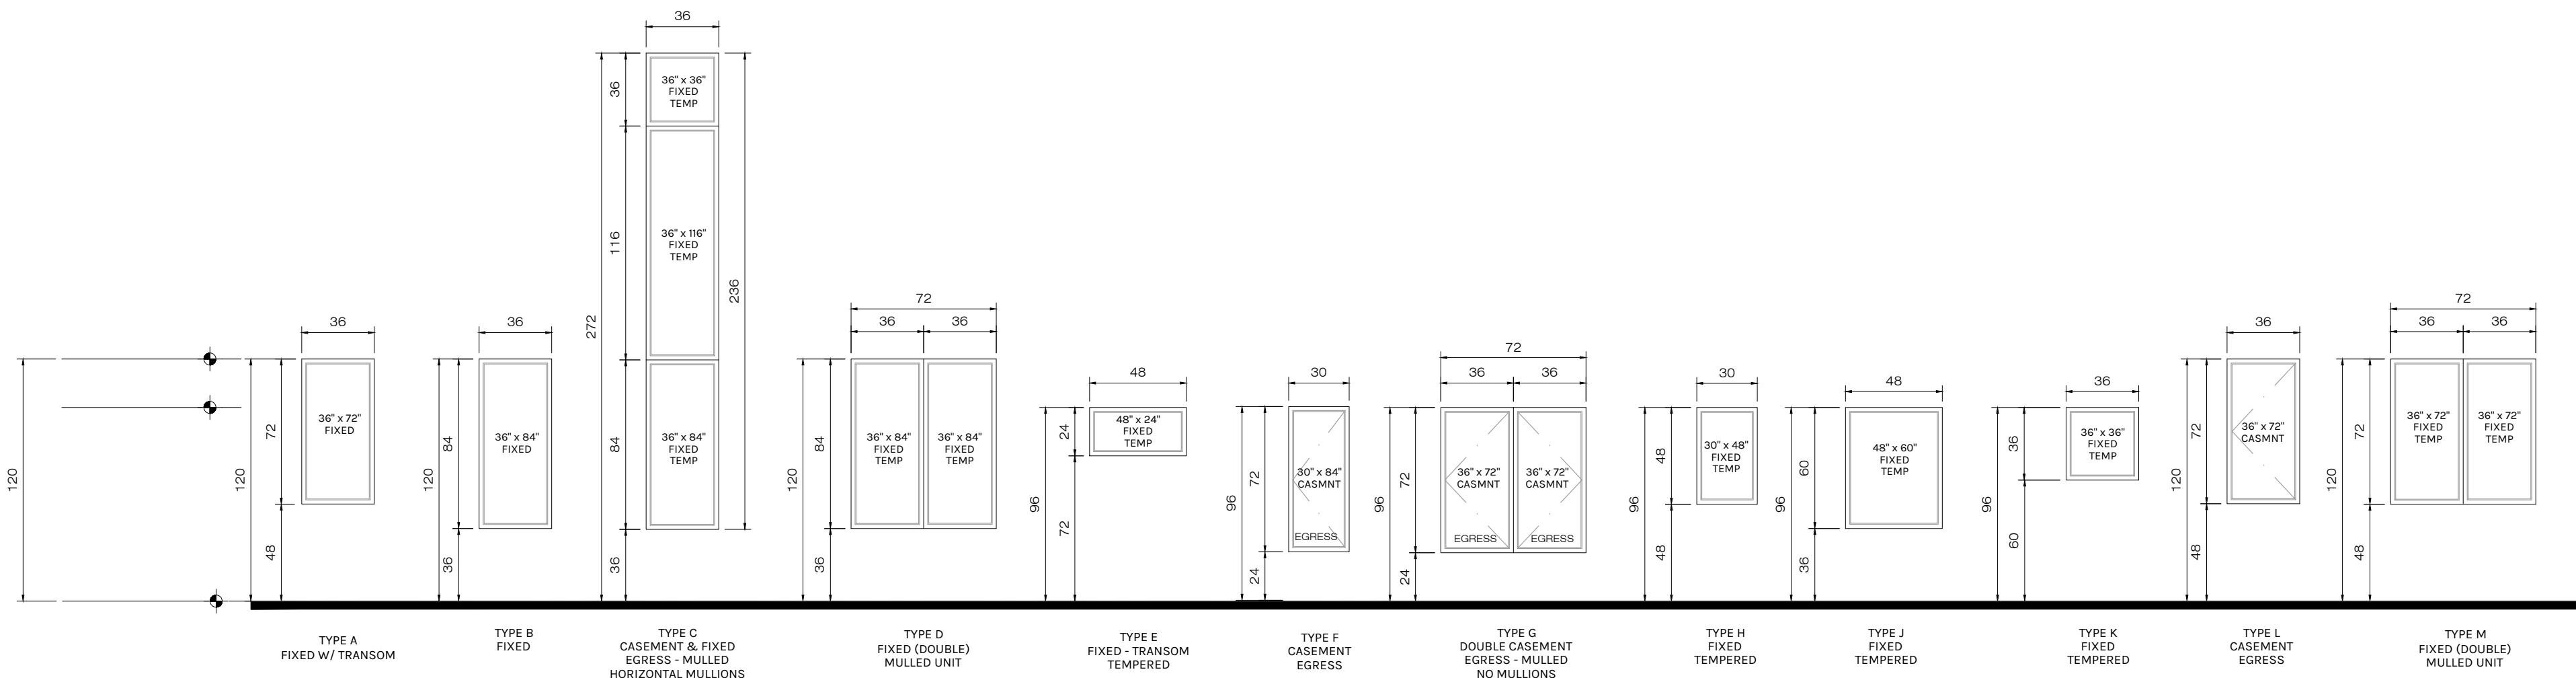


WINDOW ELEVATIONS

- FOR EXACT SILL HEIGHT ABOVE FINISHED FLOOR (A.F.F.), SEE ELEVATIONS. FLOOR PLANS ONLY SHOW ALPHABETICAL NOTATION. SEE WINDOW SCHEDULE FOR FULL WINDOW INFORMATION.
- ALL WINDOWS THAT HAVE A SILL LOWER THAN 24 INCHES A.F.F. WILL HAVE TEMPERED GLASS.
- ALL WINDOWS/GLASS SHALL MEET OR EXCEED THE FLORIDA BUILDING CODE (DAWNE-DADE COUNTY) AND LOCAL ORDINANCES FOR HURRICANE REQUIREMENTS.

WAVERLY - DOOR SCHEDULE						
UNIT #.	WIDTH	HEIGHT	THICK.	MATERIALS	DOOR	LOCATION
				DOOR	FRAME	TYPE
FIRST FLOOR						
1	10'-0"	10'-0"	1 1/2"	WOOD/GLASS	WOOD	B
2	16'-0"	9'-0"	1 1/2"	WOOD	WOOD	A
3	3'-0"	8'-0"	1 1/2"	SC	WOOD	C
4	3'-0"	8'-0"	1 1/2"	SC	WOOD	C
5	3'-0"	8'-0"	1 1/2"	SC	WOOD	D
6	(2)11'-8"	9'-0"	1 1/2"	WOOD	WOOD	E
7	3'-0"	8'-0"	1 1/2"	SC	WOOD	C
8	3'-0"	8'-0"	1 1/2"	SC	WOOD	C
9	3'-0"	8'-0"	1 1/2"	SC	WOOD	C
10	3'-0"	8'-0"	1 1/2"	SC	WOOD	D
11	(6)4'-0"	10'-0"	1 1/2"	ALUMINUM/GLASS	ALUMINUM	H
12	2'-8"	8'-0"	1 1/2"	SC	WOOD	C
13	2'-8"	8'-0"	1 1/2"	SC	WOOD	C

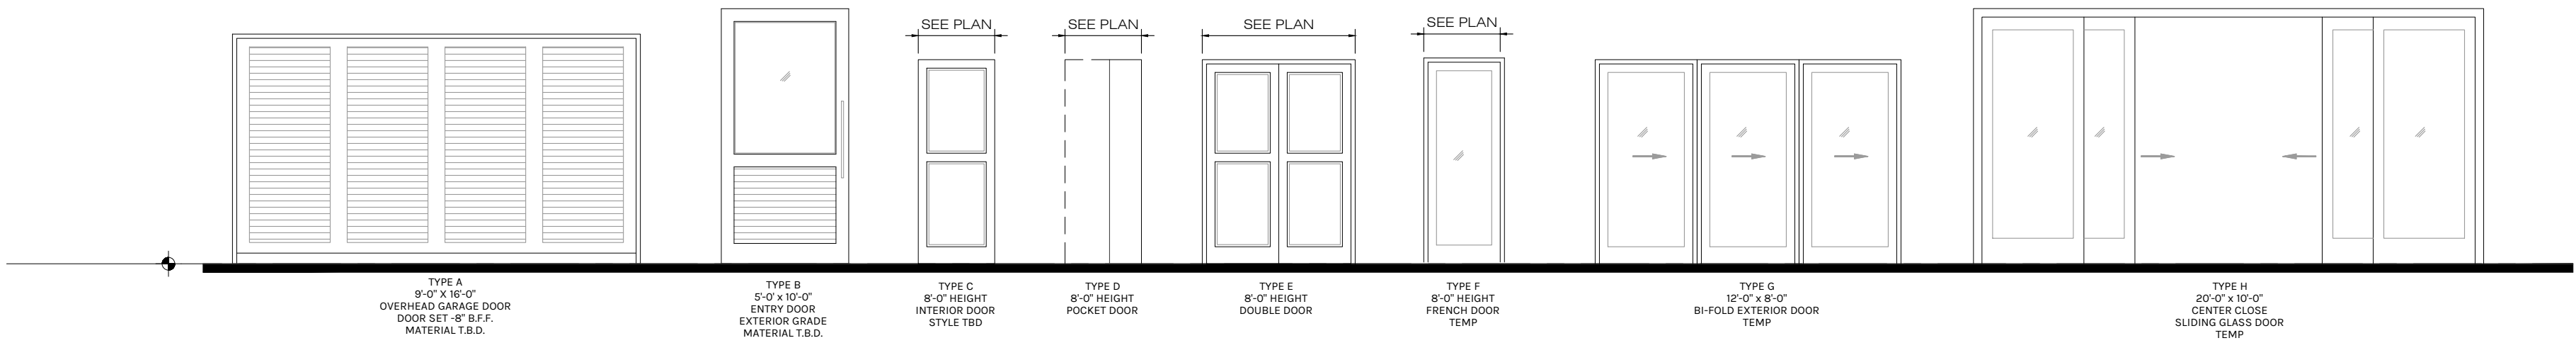

DOOR ELEVATIONS

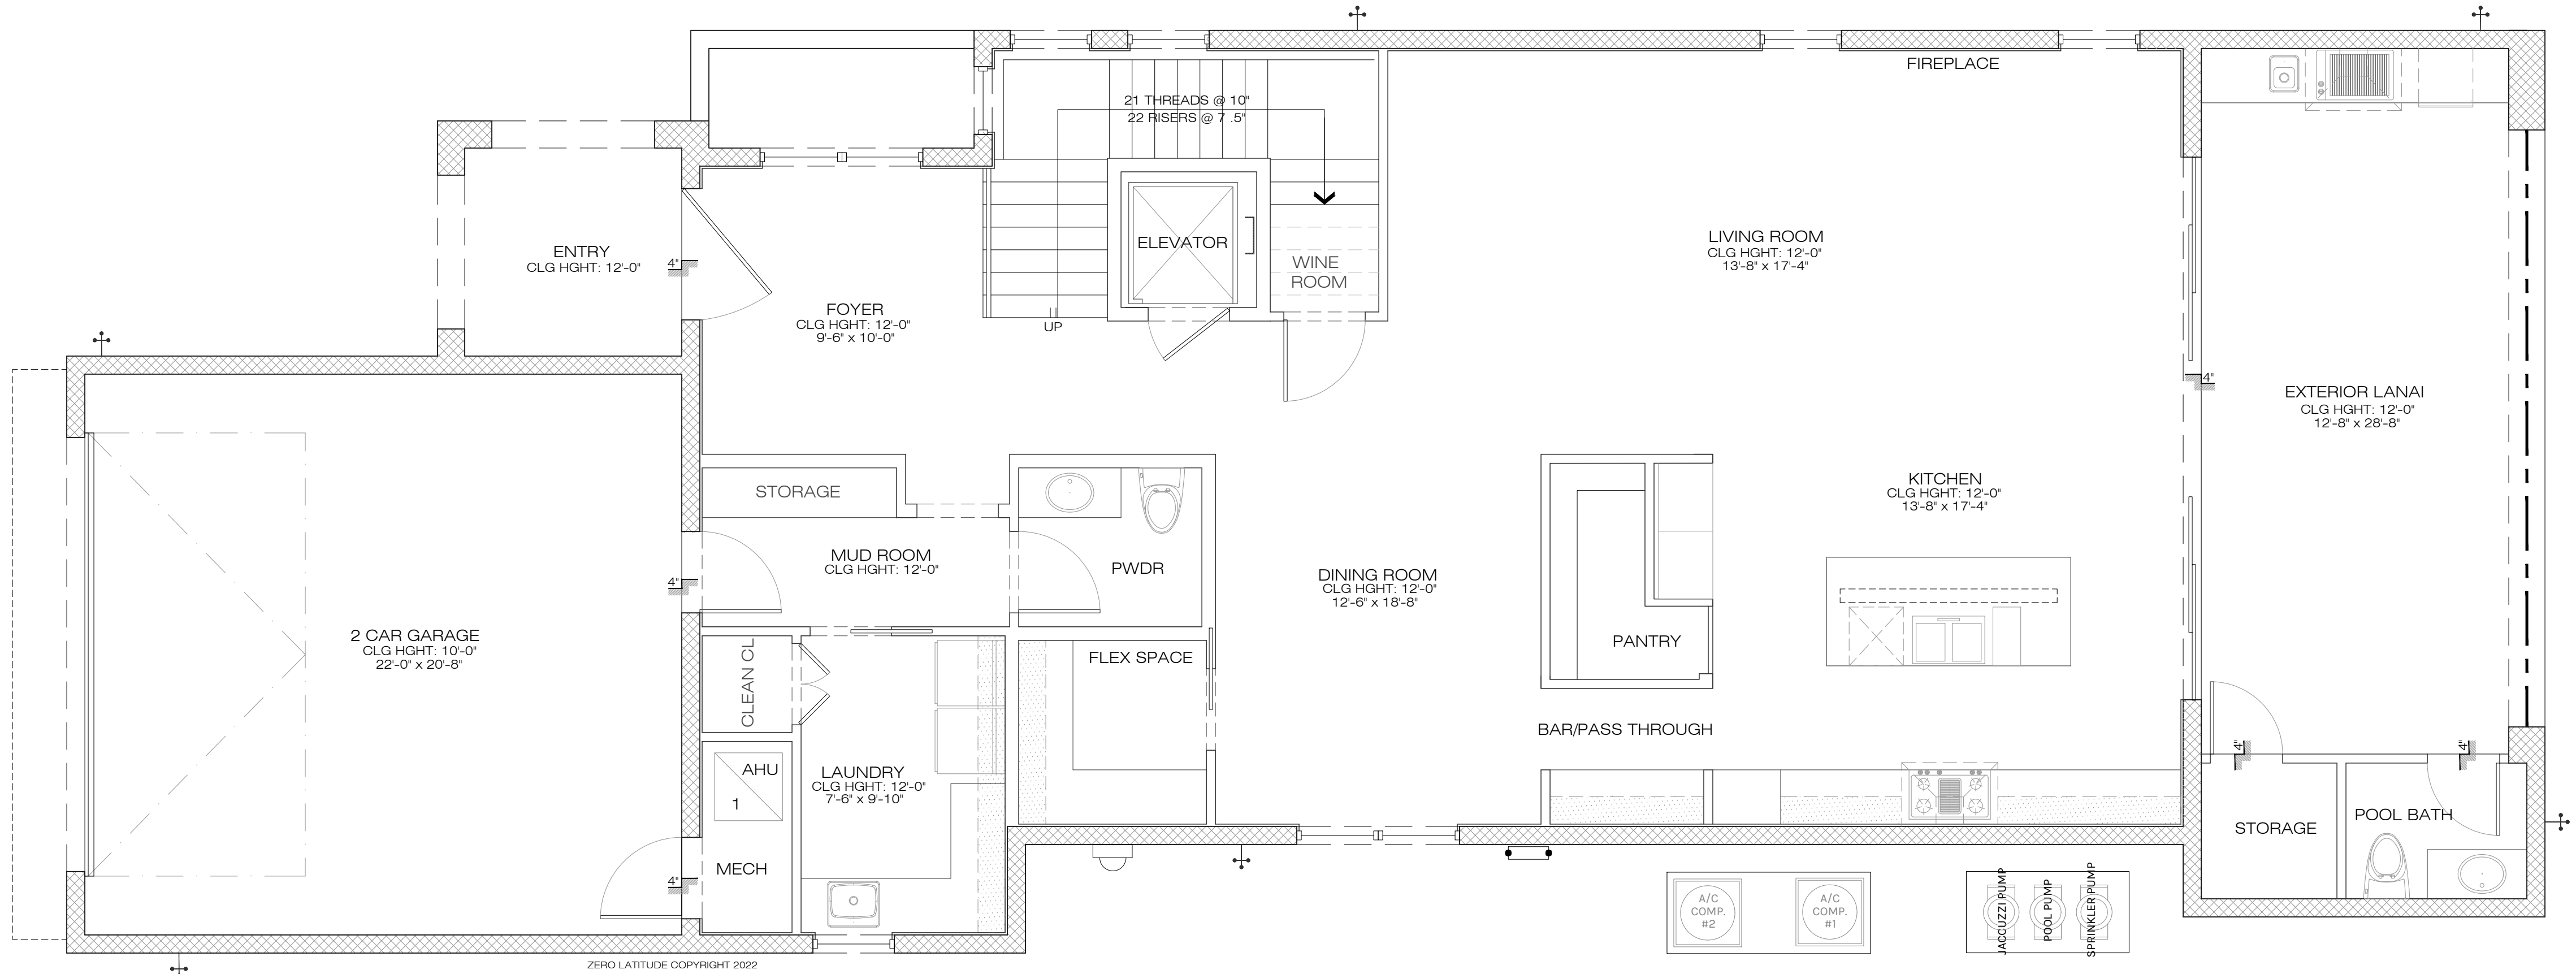

WALL KEYNOTE	
8" CMU	[Pattern]
WD. STUD	[Pattern]
BEARING STUD	[Pattern]

1 A5 DETAIL 1ST FLOOR PLAN SCALE: 1/4" = 1'-0"

COMPONENTS AND CLADDING WINDOW AND DOOR WIND PRESSURE SCHEDULE Vasd VALUES		
	AREA	PRESSURE (PSF)
1ST STORY	10 S.F.	+25.7, -34.2
	20 S.F.	+24.4, -31.9
	50 S.F.	+23.0, -28.9
	100 S.F.	+21.8, -26.6
2ND STORY	10 S.F.	+27.3, -36.5
	20 S.F.	+26.1, -34.1
	50 S.F.	+24.5, -30.8
	100 S.F.	+23.2, -28.4

FLOOR PLAN NOTES

- DOOR BETWEEN GARAGE AND LIVING AREA OF HOUSE TO BE MINIMUM 20 MINUTE SOLID CORE DOOR WITH SELF CLOSING MECHANISM.
- WALL BETWEEN GARAGE AND LIVING AREA OF HOUSE TO HAVE 1/2" FINISHED DRYWALL MINIMUM IF WALL IS NOT SOLID BLOCK.
- GARAGE CEILING TO BE 1/2" FINISHED DRYWALL MINIMUM AND 5/8" TYPE X DRYWALL IF THERE IS LIVING SPACE ABOVE THE GARAGE.
- ENCLOSED SPACE UNDER STAIRS THAT IS ACCESSED BY A DOOR OR ACCESS PANEL SHALL HAVE WALLS, UNDER-STAIR SURFACE AND ANY SOFFITS PROTECTED ON THE ENCLOSED SIDE WITH 1/2" INCH GYPSUM BOARD. (FBCR-R302.7)
- ATTIC ACCESS, MINIMUM 30"x22" OPENING. PROVIDE (1) OUTLET, SWITCH AND LIGHT IN ATTIC AT PULL-DOWN STAIRS.
- PULL-DOWN ATTIC ACCESS LADDER, MINIMUM 54"x22" OPENING.
- AT SECOND FLOOR BALCONIES: FLOORING TO BE TILES OVER PLI-DEK WATERPROOF SYSTEM. CONTRACTOR OPTION WITH OWNER APPROVAL TO USE DUROCK OVER 60 MIL. WATERPROOF MEMBRANE OVER 30# FELT OVER 3/4" PLYWOOD W/ FLASHING (TYP.)
- CONTRACTOR AND/OR STAIR MANUFACTURER TO VERIFY ALL STAIR HEIGHTS, RISER HEIGHTS AND TREAD DEPTHS TO ENSURE THE CORRECT DIMENSIONS WERE PROVIDED.
- CONTRACTOR TO VERIFY ALL WINDOW AND DOOR SIZES PRIOR TO ORDERING TO ENSURE ELEVATIONS PORTRAY THE CORRECT WINDOW AND DOOR HEIGHTS.
- ALL RAILINGS ABOVE 24" A.F.F. SHALL BE 42 INCH HIGH GUARDRAILS UNLESS OTHERWISE SPECIFIED.
- ALL SHOWERS TO BE 4 INCH RECESSED, WHERE APPLICABLE, IN FIRST FLOOR SLAB AND IN TRUSSES AT ALL OTHER FLOORS.
- ALL TRAY CEILINGS TO BE 8 INCHES DEEP UNLESS OTHERWISE NOTED ON DRAWINGS.

EGRESS WINDOWS

MEAN OF ESCAPE NOTE (EGRESS):

ALL EGRESS WINDOWS TO COMPLY W/F.B.C. R 310.1. AN OUTSIDE WINDOW OR DOOR OPERABLE FROM THE INSIDE WITHOUT THE USE OF TOOLS AND PROVIDING A CLEAR OPENING OF NOT LESS THAN 20" WIDE X 24" HIGH AND 5.7 SF IN AREA. THE BOTTOM OF THE OPENING SHALL NOT BE MORE THAN 44" OF THE FLOOR. THE MODE OF OPERATION MUST NOT REQUIRE THE USE OF A KEY, TOOL OR SPECIAL KNOWLEDGE OR EFFORT TO MAKE AVAILABLE THE REQUIRED CLEAR OPENING, AND NO PART OF THE OPERATION MECHANISM SHALL BE PLACED HIGHER THAN 54" ABOVE THE FINISHED FLOOR.

EVERY CLOSET DOOR LATCH SHALL BE SUCH THAT CHILDREN CAN OPEN THE DOOR FROM INSIDE THE CLOSET, EVERY BATHROOM DOOR SHALL BE DESIGNED TO ALLOW OPENING FROM THE OUTSIDE ENSURING AN EMERGENCY WHEN LOCKED.

COPYRIGHT NOTICE
© 2022 ZERO LATITUDE
ALL RIGHTS RESERVED. NO PART OF THIS DOCUMENT MAY BE REPRODUCED OR TRANSMITED IN ANY FORM OR BY ANY MEANS, ELECTRONIC OR MECHANICAL, INCLUDING PHOTOCOPYING, RECORDING, OR BY ANY INFORMATION STORAGE AND RETRIEVAL SYSTEM, WITHOUT PERMISSION IN WRITING FROM ZERO LATITUDE. THIS DOCUMENT IS THE PROPERTY OF ZERO LATITUDE AND IS LOANED TO YOU. IT IS TO BE USED ONLY FOR THE PROJECT AND SITE SPECIFICALLY IDENTIFIED HEREIN. IT IS NOT TO BE USED FOR ANY OTHER PROJECT OR SITE. IT IS TO BE KEPT IN CONFIDENTIALITY AND NOT TO BE DISCLOSED TO ANY OTHER PARTY. IT IS TO BE DESTROYED UPON COMPLETION OF THE PROJECT.

#	Date

A NEW HOME BY ZERO LATITUDE HOMES
WAVERLY SPEC HOME
LOT 5 - SOUTH HARBOR DR., VERO BEACH, FL.
MERIDIAN CUSTOM HOMES

alba ENGINEERING
C.A. #00556
DANIEL SOUTER, P.E.
P.E.# 63901
P.O. BOX 547774
ORLANDO, FL 32854
PHONE: (407) 421-4866





Date	12/16/22
Project #	22-026
Drawn by	FVC
Checked by	
Copyright ©	2022



BID SET
NOT FOR CONSTRUCTION

A5

WAVERLY - DOOR SCHEDULE								
UNIT #	WIDTH	HEIGHT THRS.	MATERIALS DOOR	FRAME	DOOR TYPE	LOCATION	NOTES	
SECOND FLOOR								
15	3'-0"	8'-0" 1 1/2"	SC	WOOD	C	ELEVATOR	PER ELEVATOR MANUF. SPECS	
16	2'-0" 6"	8'-0" 1 1/2"	WOOD/GLASS	WOOD	C	SMALL LOUNGE - BALCONY	EXTERIOR FRENCH DOORS	
17	3'-0"	8'-0" 1 1/2"	SC	WOOD	C	BEDROOM 4		
18	3'-0"	8'-0" 1 1/2"	SC	WOOD	C	BATH 4 - ENTRY	FRENCH DOOR	
19	2'-0" 6"	8'-0" 1 1/2"	SC	WOOD	E	BEDROOM 4 - CLOSET	DOUBLE DOOR	
20	3'-0"	8'-0" 1 1/2"	SC	WOOD	C	MECHANICAL		
21	2'-8"	8'-0" 1 1/2"	SC	WOOD	C	BEDROOM 3 - ENTRY		
22	2'-8"	8'-0" 1 1/2"	SC	WOOD	C	BEDROOM 3 - W.I.C.		
23	2'-8"	8'-0" 1 1/2"	SC	WOOD	C	BATH 3 - ENTRY		
24	2'-8"	8'-0" 1 1/2"	SC	WOOD	C	BEDROOM 2 - ENTRY		
25	2'-8"	8'-0" 1 1/2"	SC	WOOD	C	BATH 2 - ENTRY		
26	2'-8"	8'-0" 1 1/2"	SC	WOOD	D	BATH 2 - W.I.C.	POCKET DOOR	
27	2'-8"	8'-0" 1 1/2"	SC	WOOD	C	MASTER BEDROOM - ENTRY		
28	2'-8"	8'-0" 1 1/2"	SC	WOOD	C	MASTER BEDROOM - W.I.C.		
29	2'-8"	8'-0" 1 1/2"	SC	WOOD	C	MASTER BEDROOM - LINEN		
30	2'-8"	8'-0" 1 1/2"	SC	WOOD	D	MASTER BATH - ENTRY		
31	4'-4 1/2" 0"	8'-0" 1 1/2"	ALUMINUM/GLASS	ALUMINUM	G	GATHERING - BALCONY	FOLDING GLASS DOOR	

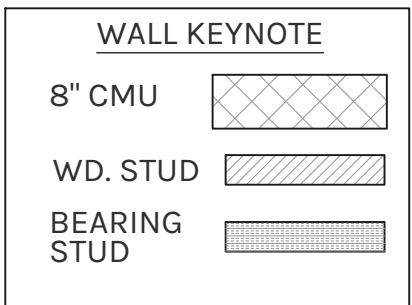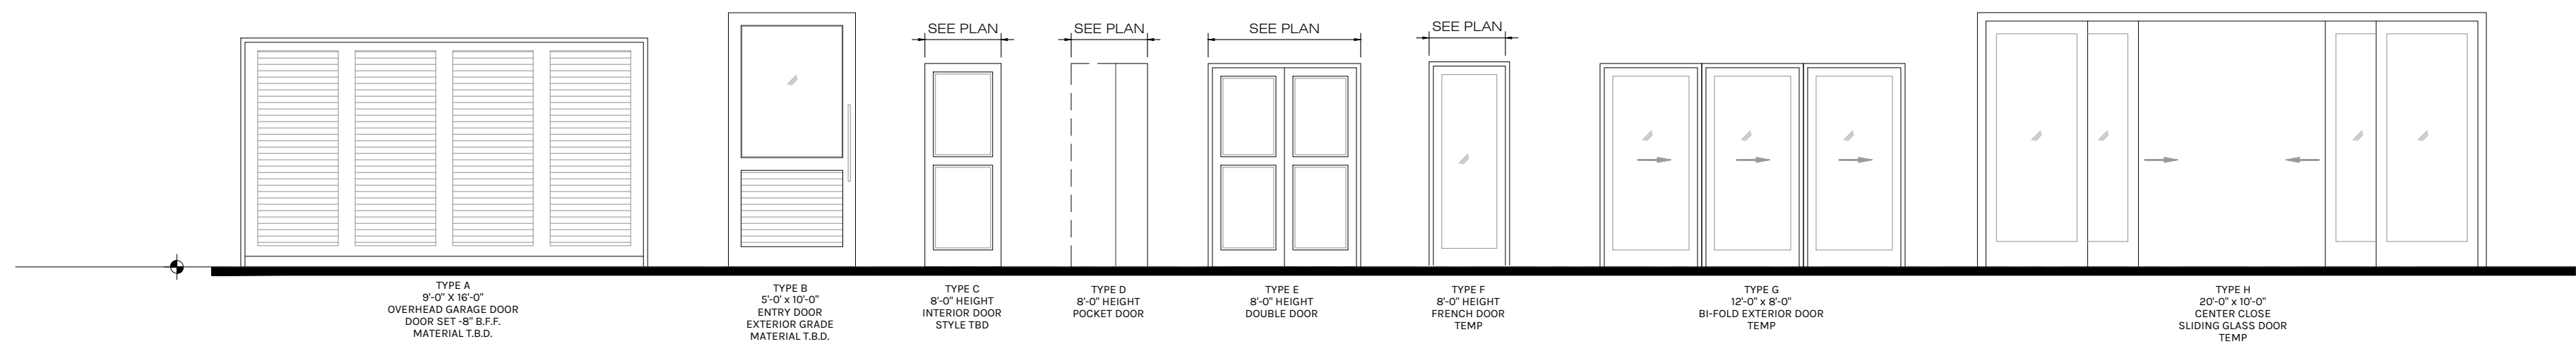

FLOOR PLAN NOTES

1. DOOR BETWEEN GARAGE AND LIVING AREA OF HOUSE TO BE MINIMUM 20 MINUTE SOLID CORE DOOR WITH SELF CLOSING MECHANISM.
2. WALL BETWEEN GARAGE AND LIVING AREA OF HOUSE TO HAVE 1/2" FINISHED DRYWALL MINIMUM IF WALL IS NOT SLID BLOCK.
3. GARAGE CEILING TO BE 1/2" FINISHED DRYWALL MINIMUM AND 5/8" TYPE X DRYWALL IF THERE IS LIVING SPACE ABOVE THE GARAGE.
4. ENCLOSED SPACE UNDER STAIRS THAT IS ACCESSED BY A DOOR OR ACCESS PANEL SHALL HAVE WALLS, UNDER-STAIR SURFACE AND ALL SOFFITS PROTECTED ON THE ENCLOSED SIDE WITH 1/2" INCH GYPSUM BOARD. (FBCR-302.7)
5. ATTIC ACCESS, MINIMUM 30"x22" OPENING. PROVIDE (1) OUTLET, SWITCH AND LIGHT IN ATTIC AT PULL-DOWN STAIRS.
6. PULL DOWN ATTIC ACCESS LADDER, MINIMUM 54"x22" OPENING.
7. AT SECOND FLOOR BALCONIES: FLOORING TO BE TILES OVER PU-DEK WATERPROOF SYSTEM. CONTRACTOR OPTION WITH OWNER APPROVAL TO USE DUROCK OVER 60 MIL. WATERPROOF MEMBRANE OVER 30# FELT OVER 3/4" PLYWOOD W/ FLASHING (TYP.)
8. CONTRACTOR AND/OR STAIR MANUFACTURER TO VERIFY ALL STAIR HEIGHTS, RISER HEIGHTS AND TREAD DEPTHS TO ENSURE THE CORRECT DIMENSIONS WERE PROVIDED.
9. CONTRACTOR TO VERIFY ALL WINDOW AND DOOR SIZES PRIOR TO ORDERING TO ENSURE ELEVATIONS PORTRAY THE CORRECT WINDOW AND DOOR HEIGHTS.
10. ALL RAILINGS ABOVE 24" A.F.F. SHALL BE 42 INCH HIGH GUARDRAILS UNLESS OTHERWISE SPECIFIED.
11. ALL SHOWERS TO BE 4 INCH RECESSED, WHERE APPLICABLE, IN FIRST FLOOR SLAB AND IN TRUSSES AT ALL OTHER FLOORS.
12. ALL TRAY CEILINGS TO BE 8 INCHES DEEP UNLESS OTHERWISE NOTED ON DRAWINGS.

EGRESS WINDOWS

MEAN OF ESCAPE NOTE (EGRESS):

ALL EGRESS WINDOWS TO COMPLY W/F.B.C.R 310.1. AN OUTSIDE WINDOW OR DOOR OPERABLE FROM THE INSIDE WITHOUT THE USE OF TOOLS AND PROVIDING A CLEAR OPENING OF NOT LESS THAN 20" WIDE X 24" HIGH AND 5.7 SF IN AREA. THE BOTTOM OF THE OPENING SHALL NOT BE MORE THAN 44" OF THE FLOOR, THE MODE OF OPERATION MUST NOT REQUIRE THE USE OF A KEY, TOOL OR SPECIAL KNOWLEDGE OR EFFORT TO MAKE AVAILABLE THE REQUIRED CLEAR OPENING, AND NO PART OF THE OPERATION MECHANISM SHALL BE PLACED HIGHER THAN 54" ABOVE THE FINISHED FLOOR.

EVERY CLOSET DOOR LATCH SHALL BE SUCH THAT CHILDREN CAN OPEN THE DOOR FROM INSIDE THE CLOSET, EVERY BATHROOM DOOR SHALL BE DESIGNED TO ALLOW OPENING FROM THE OUTSIDE ENSURING AN EMERGENCY WHEN LOCKED

COPYRIGHT NOTICE

ate

Revisions

A NEW HOME BY ZERO LATITUDE HOMES
WAVERLY SPEC HOME
 LOT 5 - SOUTH HARBOR DR., VERO BEACH, FL.
 MERIDIAN CUSTOM HOMES

alida ENGINEERING
C.A. #30556

DANIEL SOUTER, P.E.
P.E.# 63901
P.O. BOX 547774
ORLANDO, FL 32854
PHONE: (407) 421-4866

meridian

Date	12/16/22
Project #	22-026
Drawn by	FVC
Checked by	
Copyright ©	02022



A7

1
A7

DETAIL 2ND FLOOR PLAN

SCALE: 1/4" = 1'-0"

BID SET
NOT FOR CONSTRUCTION